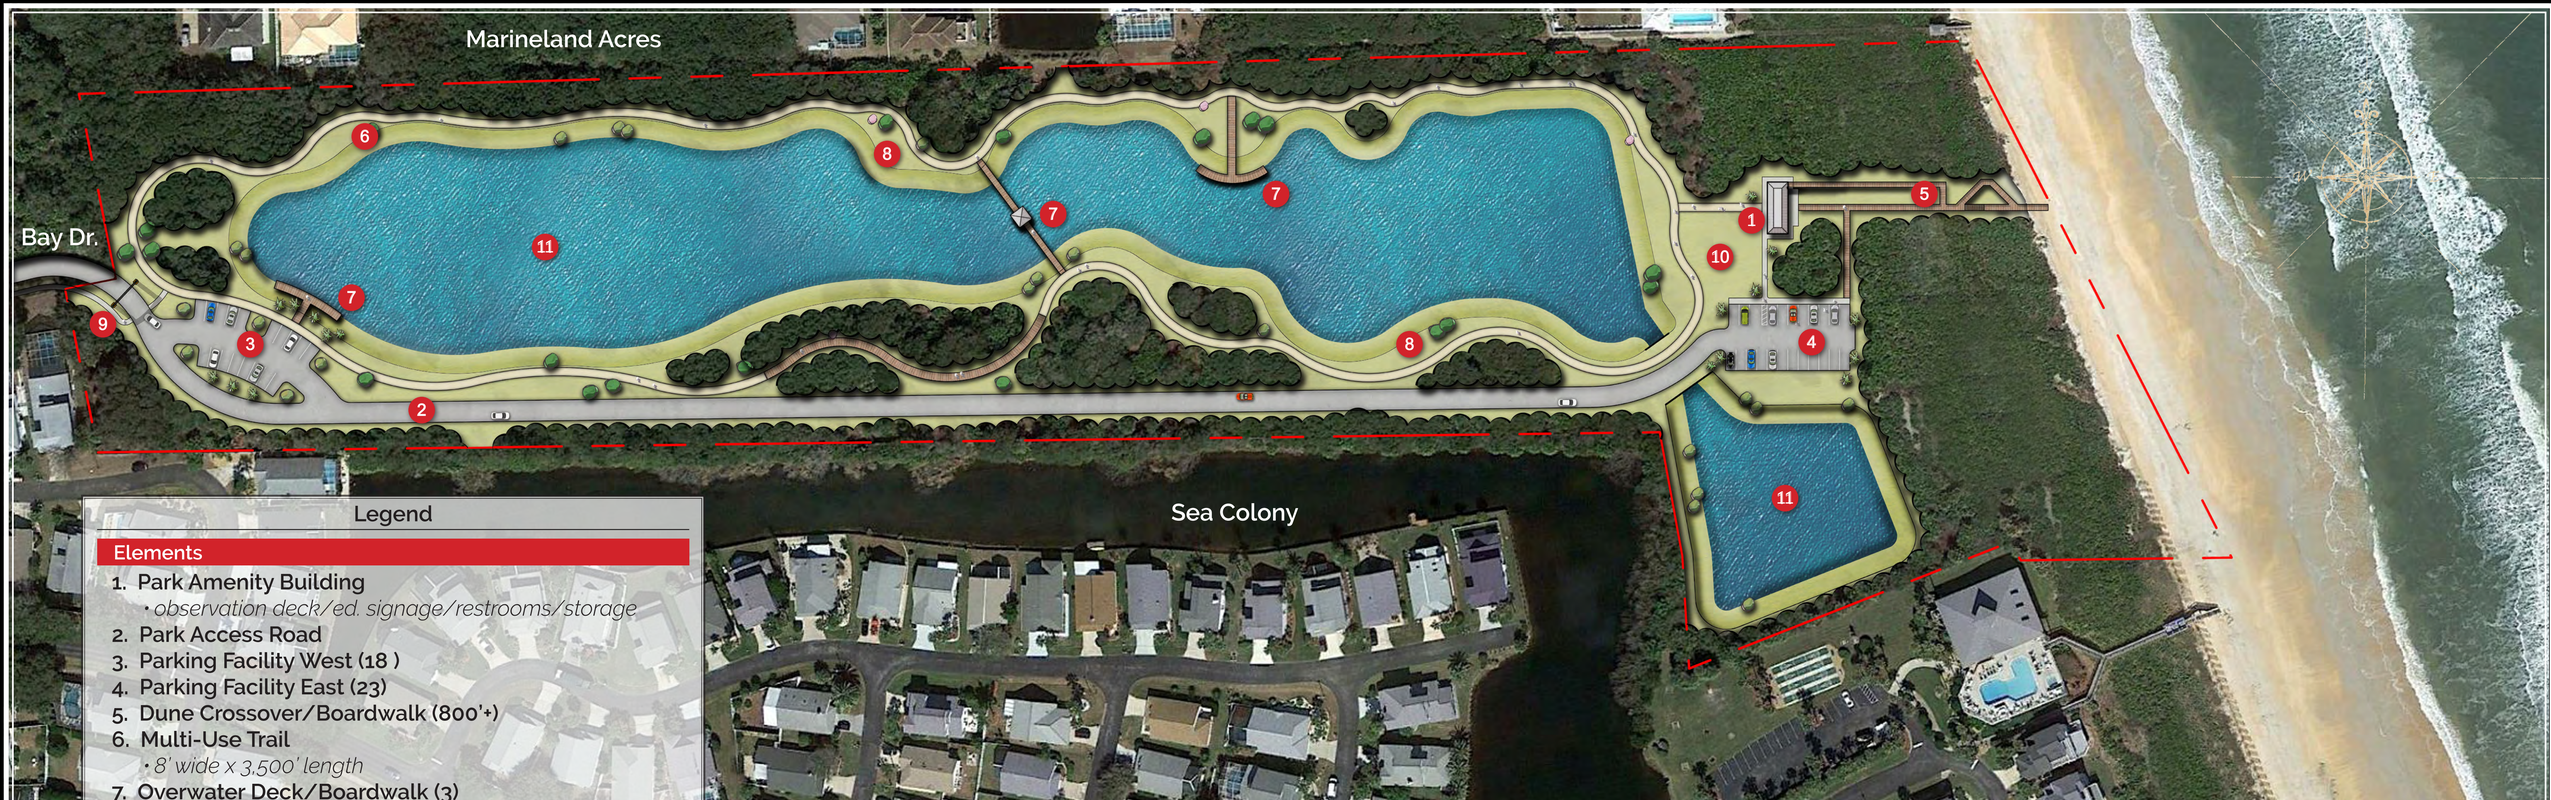

Bay Drive Park Conceptual Site Plan

CASTLE BAY
DESIGN + STUDIO

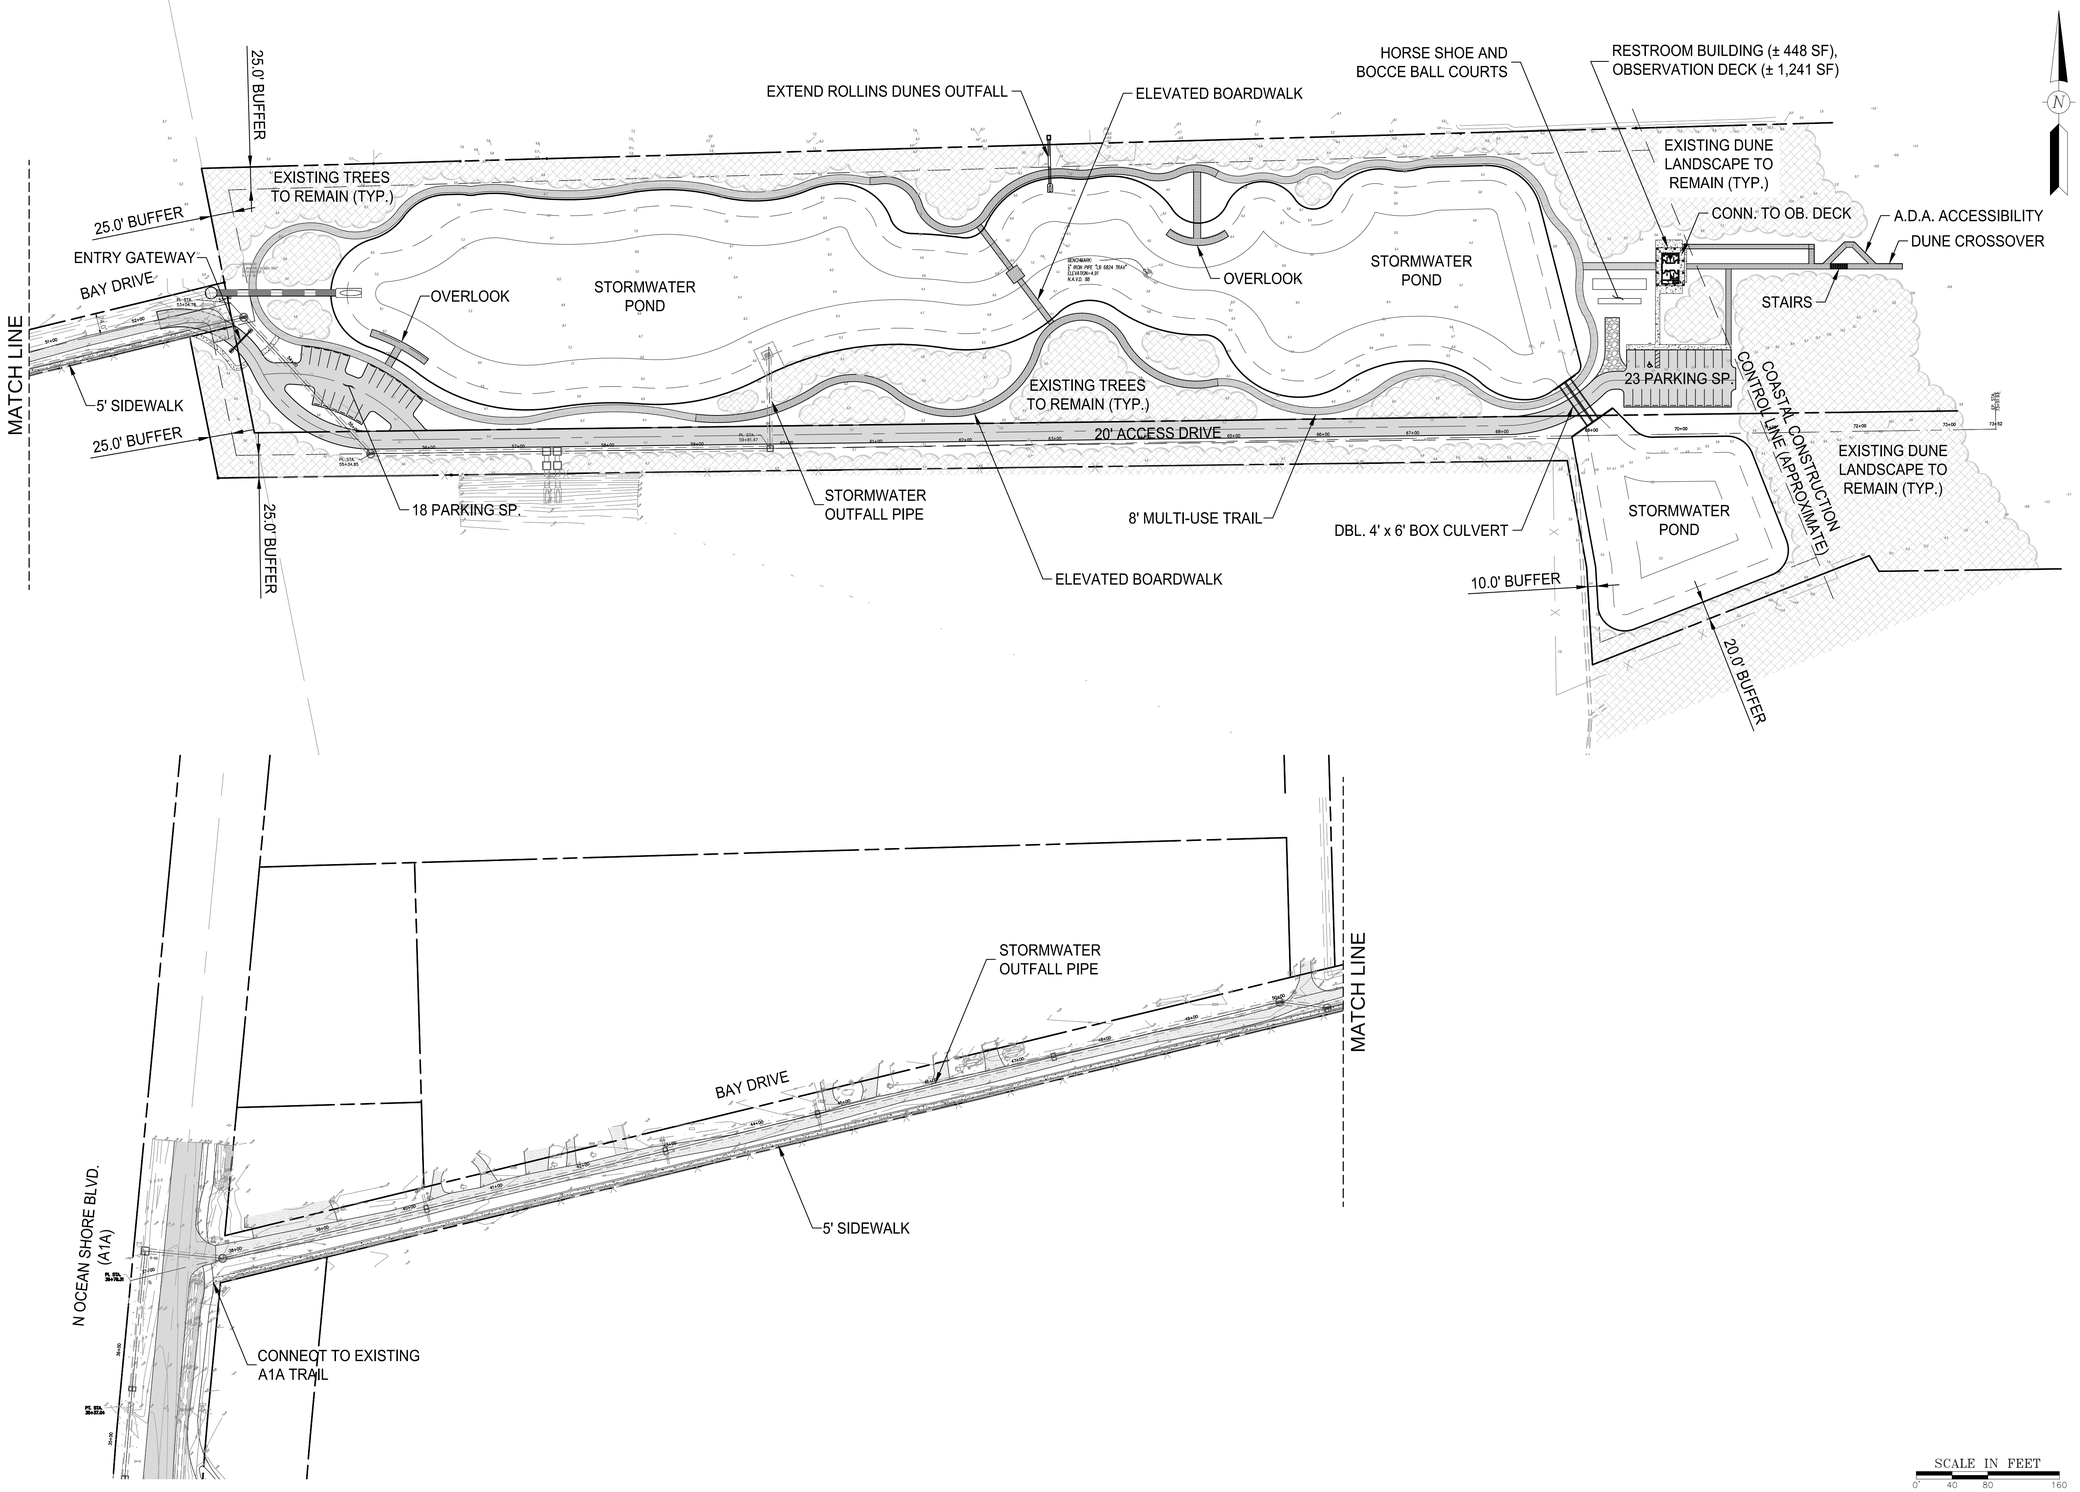

Stone Engineering GROUP
7400 BAYMEADOWS WAY, SUITE 220
JACKSONVILLE, FLORIDA 32256
C.A. NO. 5288
PHONE (904) 448-5300
FAX (904) 448-0403
www.stonejpca.com

PAUL E. INA
P.E. NO. 49578

BAY DRIVE PARK
FOR
FLAGLER COUNTY

OVERALL SITE PLAN

REVISIONS

PLOT DATE: 02/13/2017
DRAWN BY: WDJ
DESIGNED BY:
CHECKED BY: PEI
SCALE: AS NOTED
JOB NO.: 2506.01

SHEET NO. 1 OF 1

NOT RELEASED FOR CONSTRUCTION

Time: 9:49:03 AM Date: 02/13/2017 DWG Name: S:_projects\2506.01 Bay Drive Park\sht01_TRC_SITE_PLAN.dwg

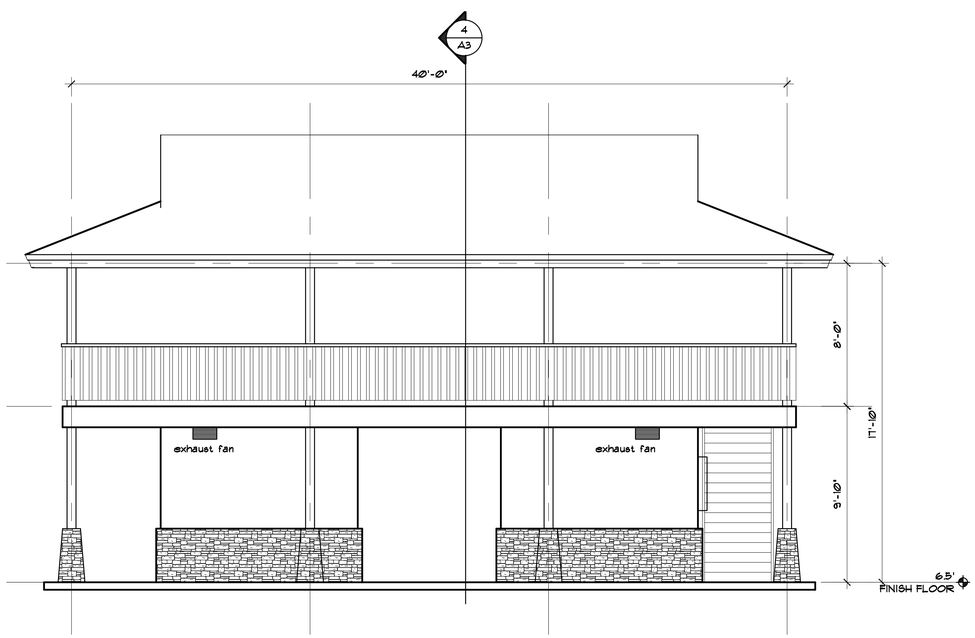

FRONT ELEVATION 1/A3
SCALE: 1/4"=1'-0"

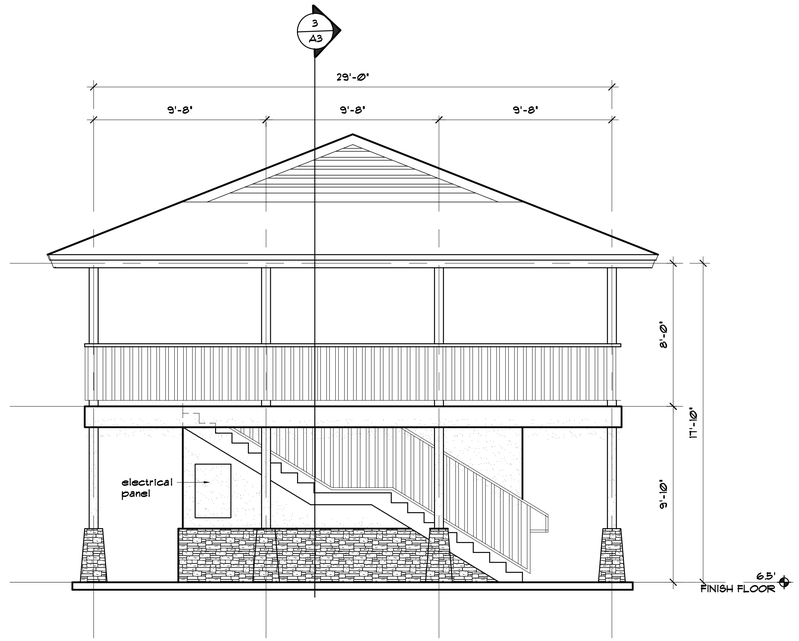

SIDE ELEVATION 2/A3
SCALE: 1/4"=1'-0"

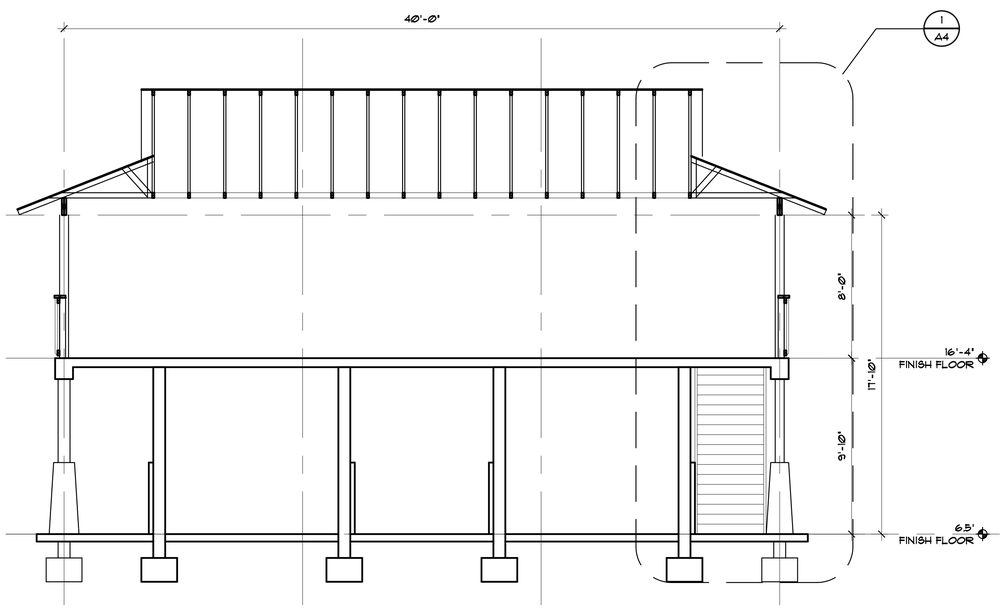

BUILDING SECTION 3/A3
SCALE: 1/4"=1'-0"

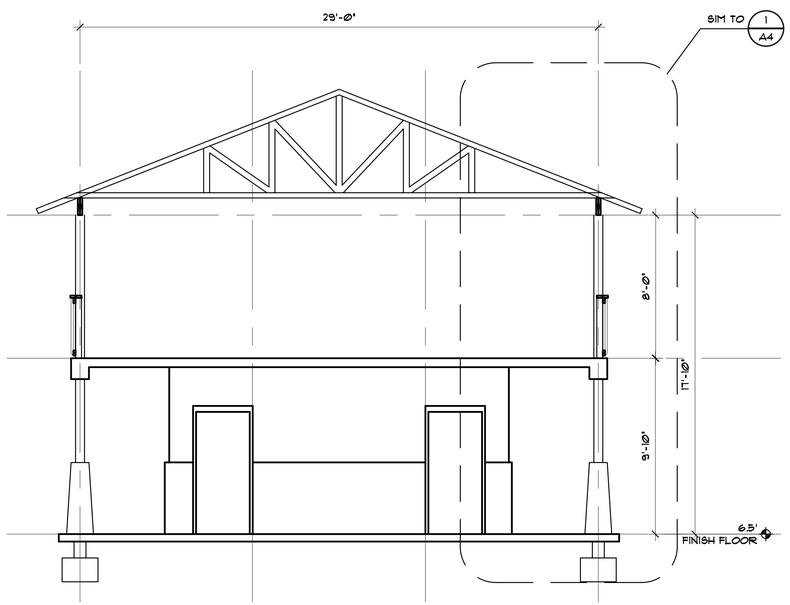

BUILDING SECTION 4/A3
SCALE: 1/4"=1'-0"

DESIGN, INC.
913 NORTH NOVA RD.
HOLLY HILL, FL 32117
AA 26000567
PHONE (386) 255-6987
FAX (386) 255-6989

REV#	REVISIONS	DATE
1		
2		
3		
4		
5		
6		
7		
8		

A RESTROOM BUILDING AND OBSERVATION DECK

BAY DRIVE PARK
FLAGLER COUNTY, FLORIDA

PJT#:	02366
DATE:	12-1-16
DRN BY:	WCB
DGN BY:	JW
REV BY:	JW
SCALE:	AS NOTED

SHEET
A3